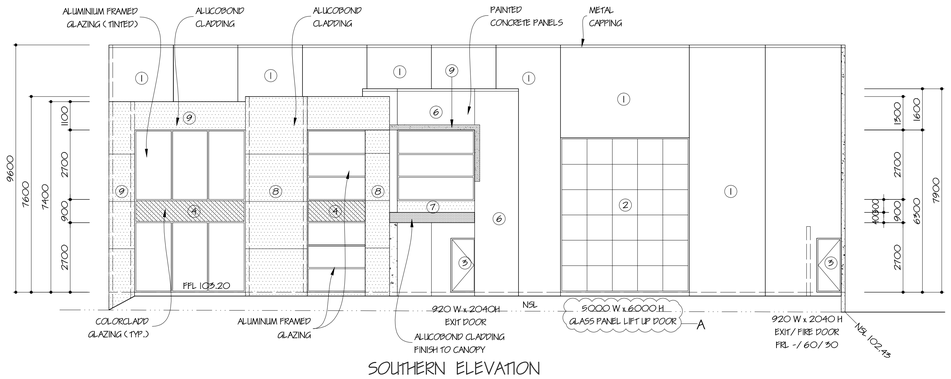

SOUTHERN ELEVATION

COLOUR SCHEDULE		
MARK	LOCATION	SCHEME
1	CONCRETE PANELS	AURA (DULUX)
2	GLASS PANEL LIFT UP DOOR	6mm GREY GLASS/ 12mm AIR GAP / 6mm EVANTAGE CLEAR
3	EXIT DOORS	AURA (DULUX)
4	COLORCLADD GLAZING	LIME WHITE QUARTER (DULUX)
5	ALUMINIUM WINDOW/ DOOR FRAMES	FLAT WHITE (DULUX POWDERCOATING)
6	CONCRETE PANELS	PLANTAIN (DULUX)
7	CONCRETE PANELS	LIME WHITE QUARTER (DULUX)
8	ALUCOBOND CLADDING	WHITE GOLD (ALUCOBOND)
9	ALUCOBOND CLADDING	GREY BROWN (ALUCOBOND)
10	ALUCOBOND CLADDING	CHAMPAGNE METALLIC 503 (ALUCOBOND)

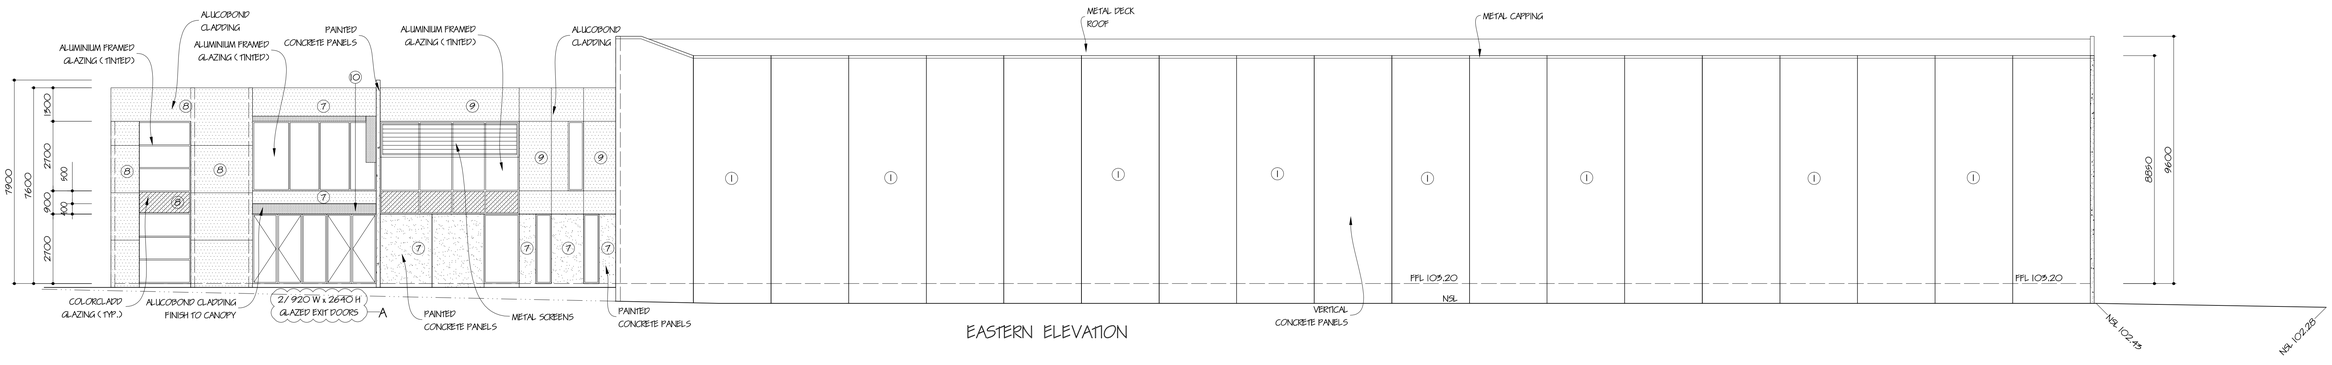

EASTERN ELEVATION

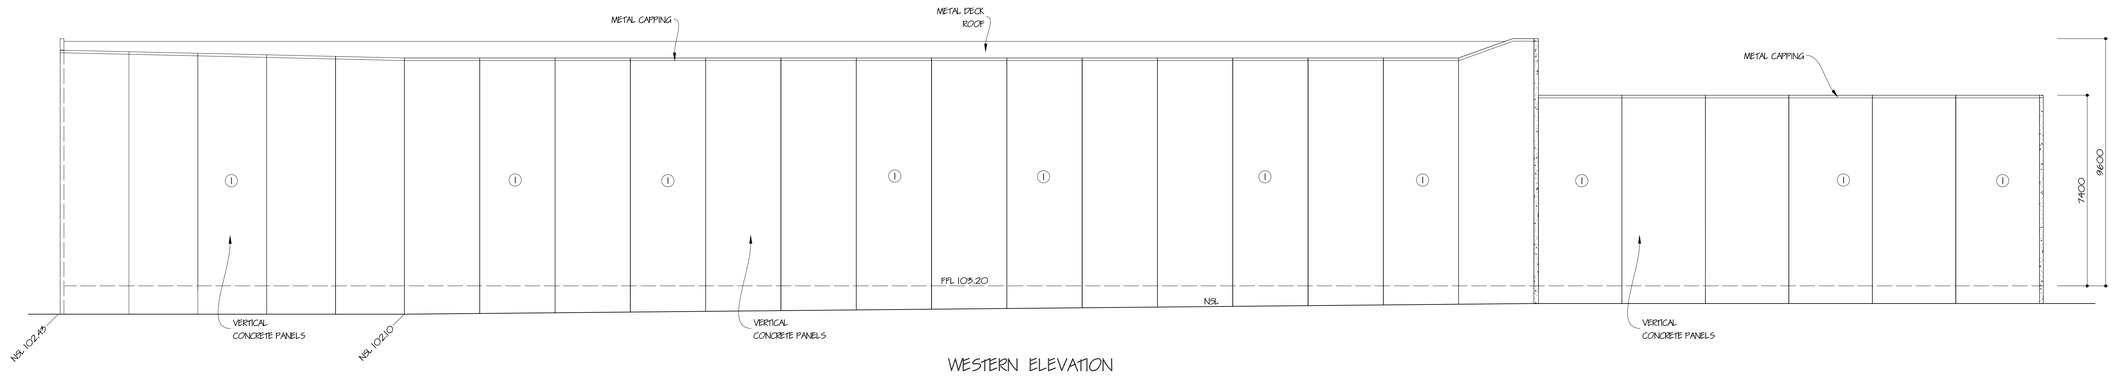

WESTERN ELEVATION

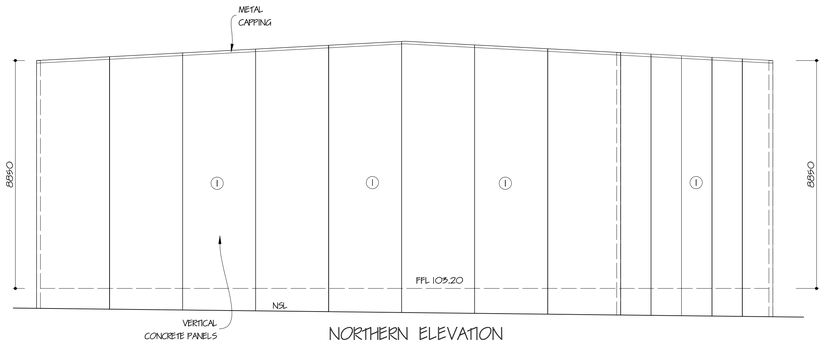

NORTHERN ELEVATION

ISSUE FOR CONSTRUCTION

26/02/208	A	CLIENT REQUIREMENTS

REVISION

All levels and dimensions to be checked and verified by relevent Builder prior to commencement of construction

This Document is Copyright and is supplied on the express condition that it is not to be used for any other purpose or copied or communicated to any other person without the prior permission of Stephen D'Andrea Pty. Ltd.

STEPHEN D'ANDREA PTY. LTD.
A.C.N. 005 676 568
SUITE 9 / 84 - 90 LAKEWOOD BOULEVARD
BRAESIDE 3195
TELEPHONE 9587 5000
FAX 9588 2020
MOBILE (0418) 314 021
EMAIL design@stephendandrea.com.au
WEB SITE www.stephendandrea.com.au

PROJECT

PROPOSED WAREHOUSE AND OFFICE AT No 865 MOUNTAIN HIGHWAY, BAYSWATER.

CLIENT

DATE	JULY '16	SCALE	1:100
DRAWN	M.A	SHEET	4 OF 11
DRG No	5678/16	B1 ISSUE	A